Path: M:\ArcGIS\SSGIS\Homestead\HVSD_Jan2015_MapBook.mxd

Date Saved: 1/16/2015 12:11:25 PM

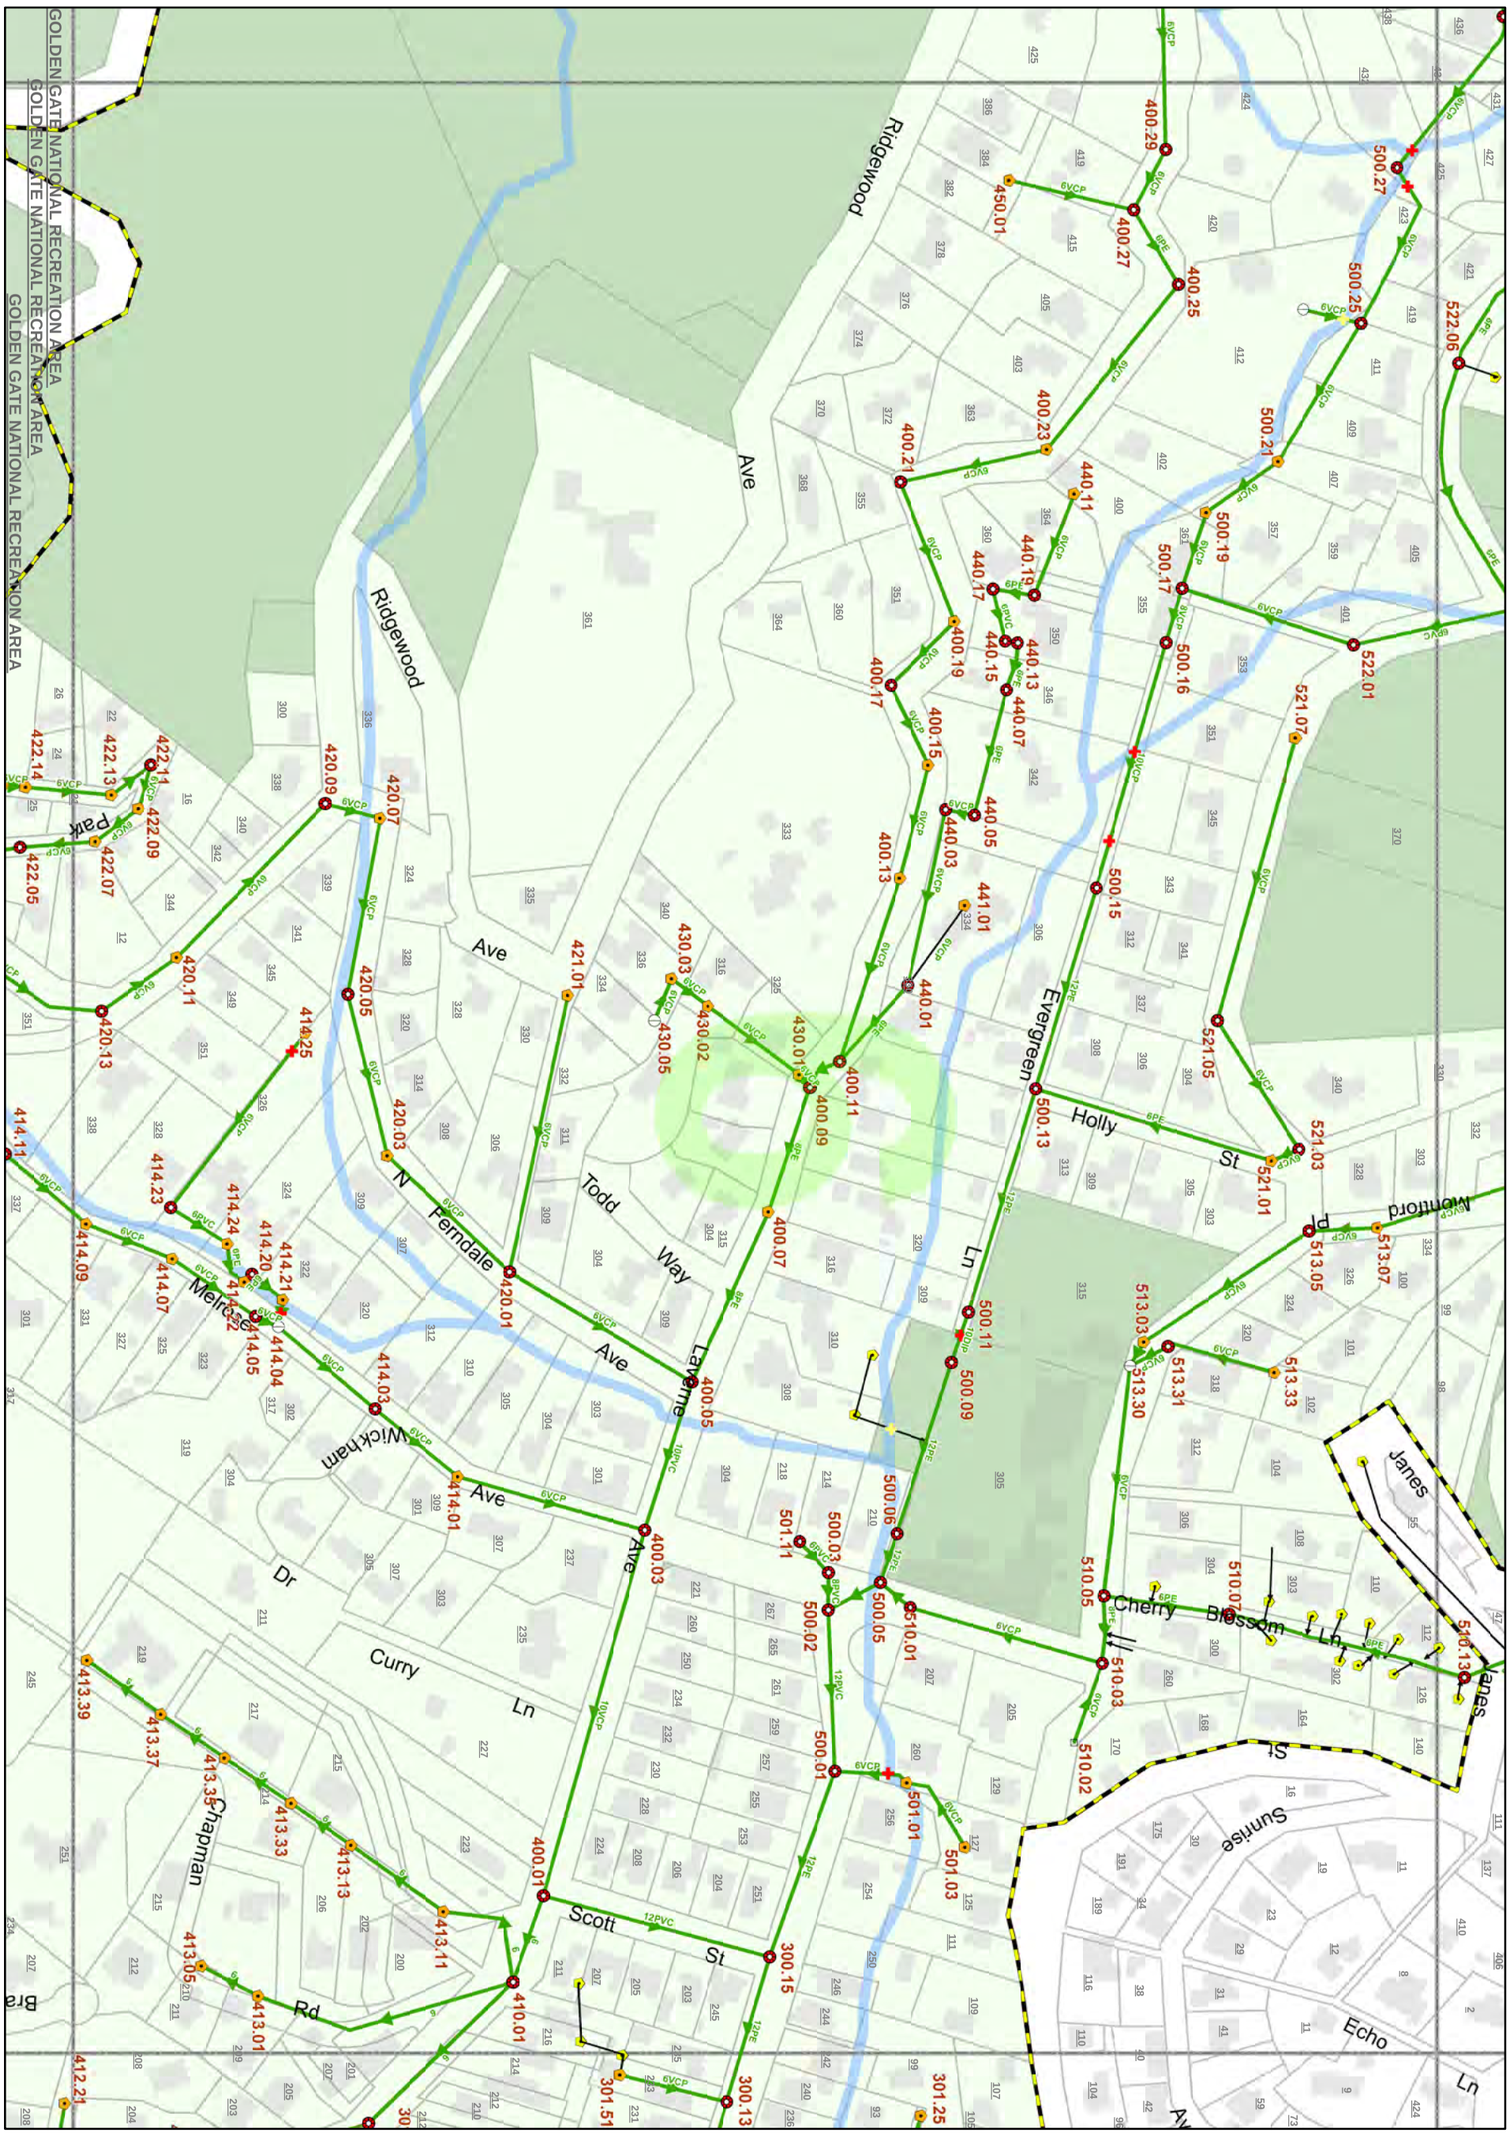

SANITARY SEWER SYSTEM

HOMESTEAD VALLEY SANITARY DISTRICT

MARIN COUNTY, CALIFORNIA

Nute Engineering

Printed Date: 1/19/2015

Legend

Private Creek Crossing
Public Creek Crossing
PL
UNKNOWN
MH
RH
NON STRUCTURE
Private_Cleanouts
District Sewer Pipes
Private Sewer Pipes

1 inch = 200 feet

6

N
W
E
S