Path: M:\ArcGIS\SSGIS\Homestead\HVSD_Jan2015_MapBook.mxd

Date Saved: 1/16/2015 12:11:25 PM

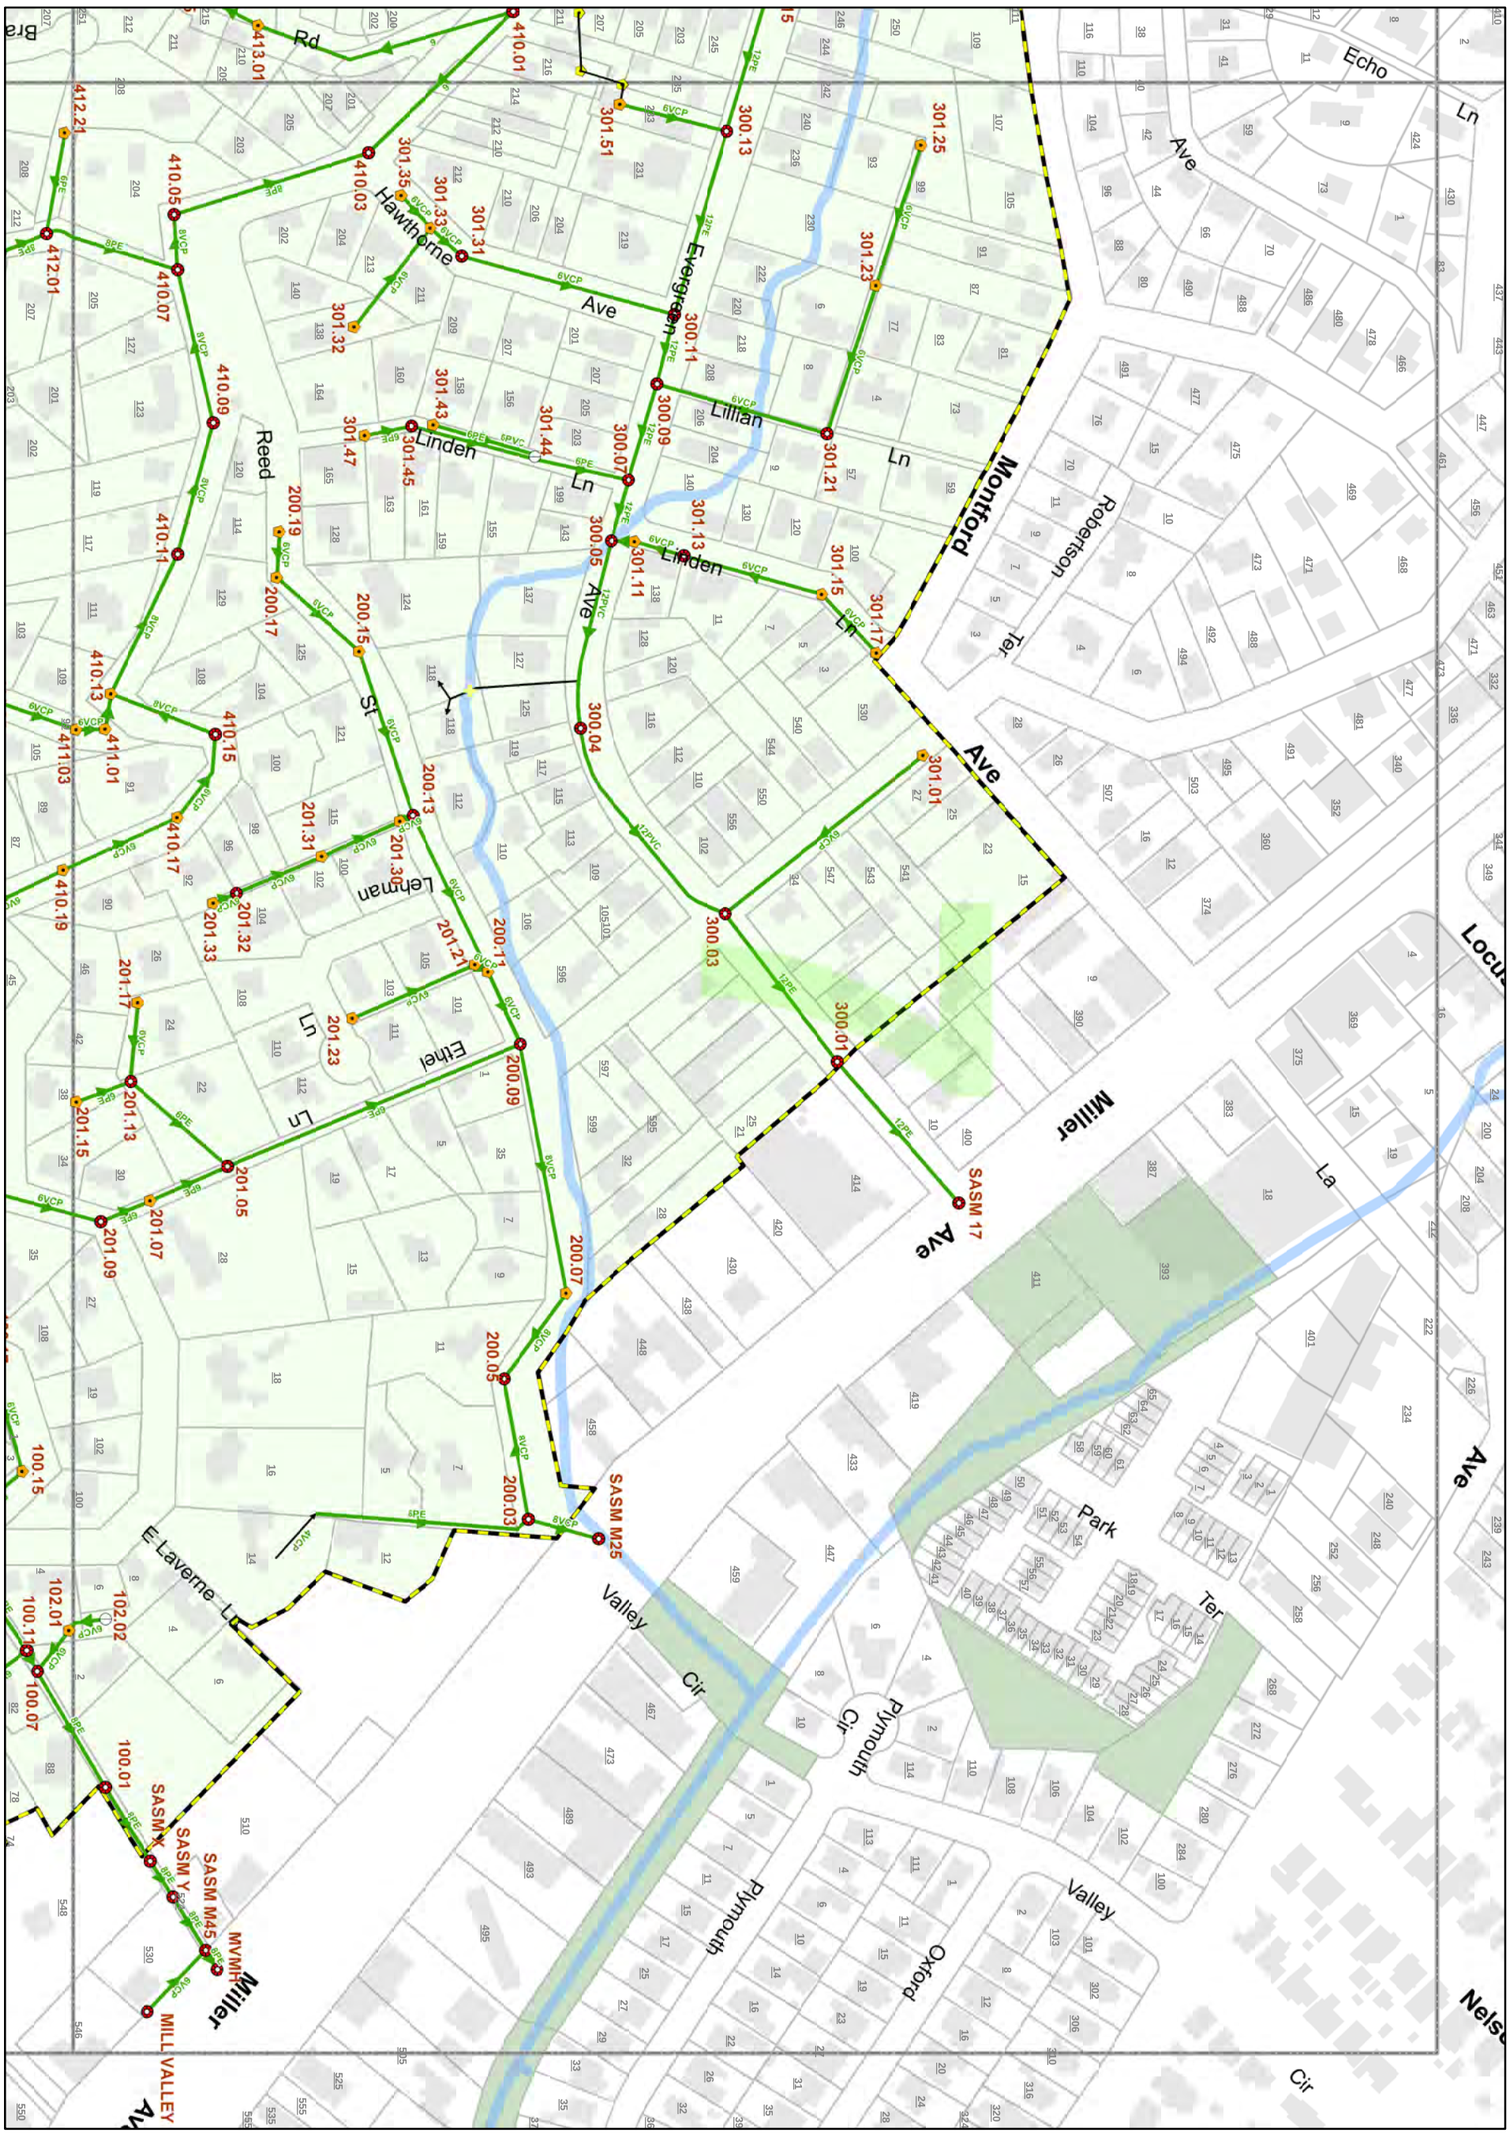

SANITARY SEWER SYSTEM

HOMESTEAD VALLEY SANITARY DISTRICT

MARIN COUNTY, CALIFORNIA

Nute Engineering

Printed Date: 1/19/2015

Legend: Private Creek Crossing; Public Creek Crossing; PL; UNKNOWN; MH; RH; NON STRUCTURE; Private_Cleanouts; District Sewer Pipes; Private Sewer Pipes

1 inch = 200 feet

7

N W E S