Path: M:\ArcGIS\SSGIS\Homestead\HVSD_Jan2015_MapBook.mxd

Date Saved: 1/16/2015 12:11:25 PM

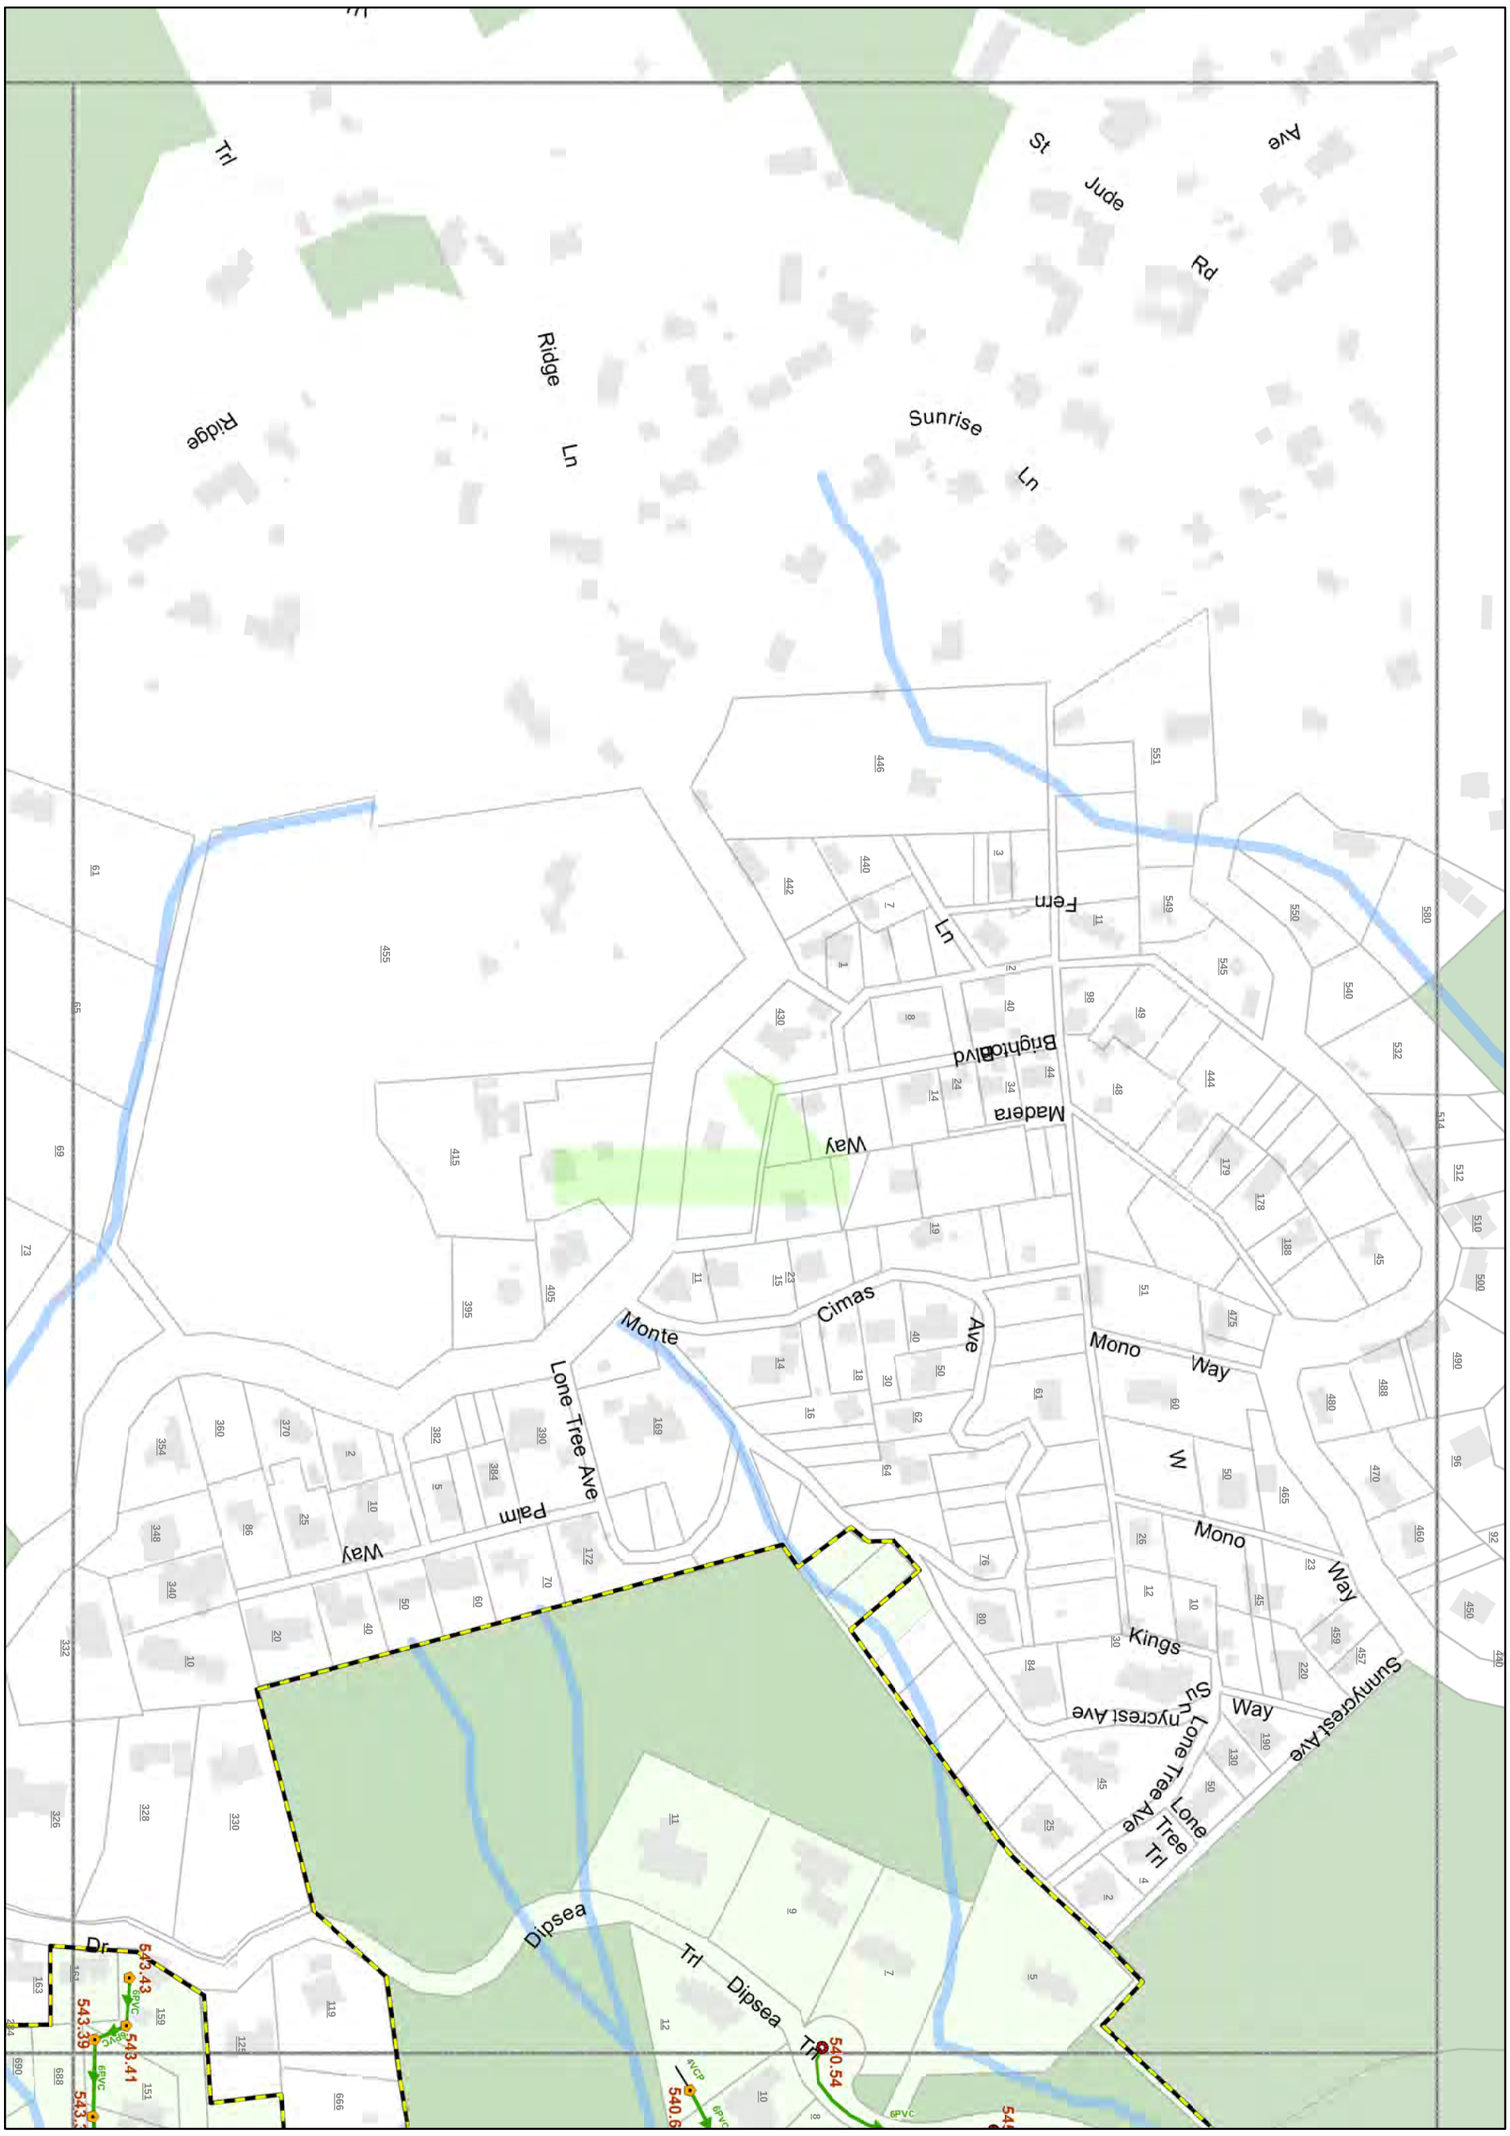

SANITARY SEWER SYSTEM

HOMESTEAD VALLEY SANITARY DISTRICT

MARIN COUNTY, CALIFORNIA

Nute Engineering

Printed Date: 1/19/2015

Legend: Private Creek Crossing; Public Creek Crossing; PL; UNKNOWN; MH; RH; NON STRUCTURE; District Sewer Pipes; Private_Cleanouts; Private Sewer Pipes

1 inch = 200 feet

1

N W E S

Path: M:\ArcGIS\SSGIS\Homestead\HVSD_Jan2015_MapBook.mxd

Date Saved: 1/16/2015 12:11:25 PM

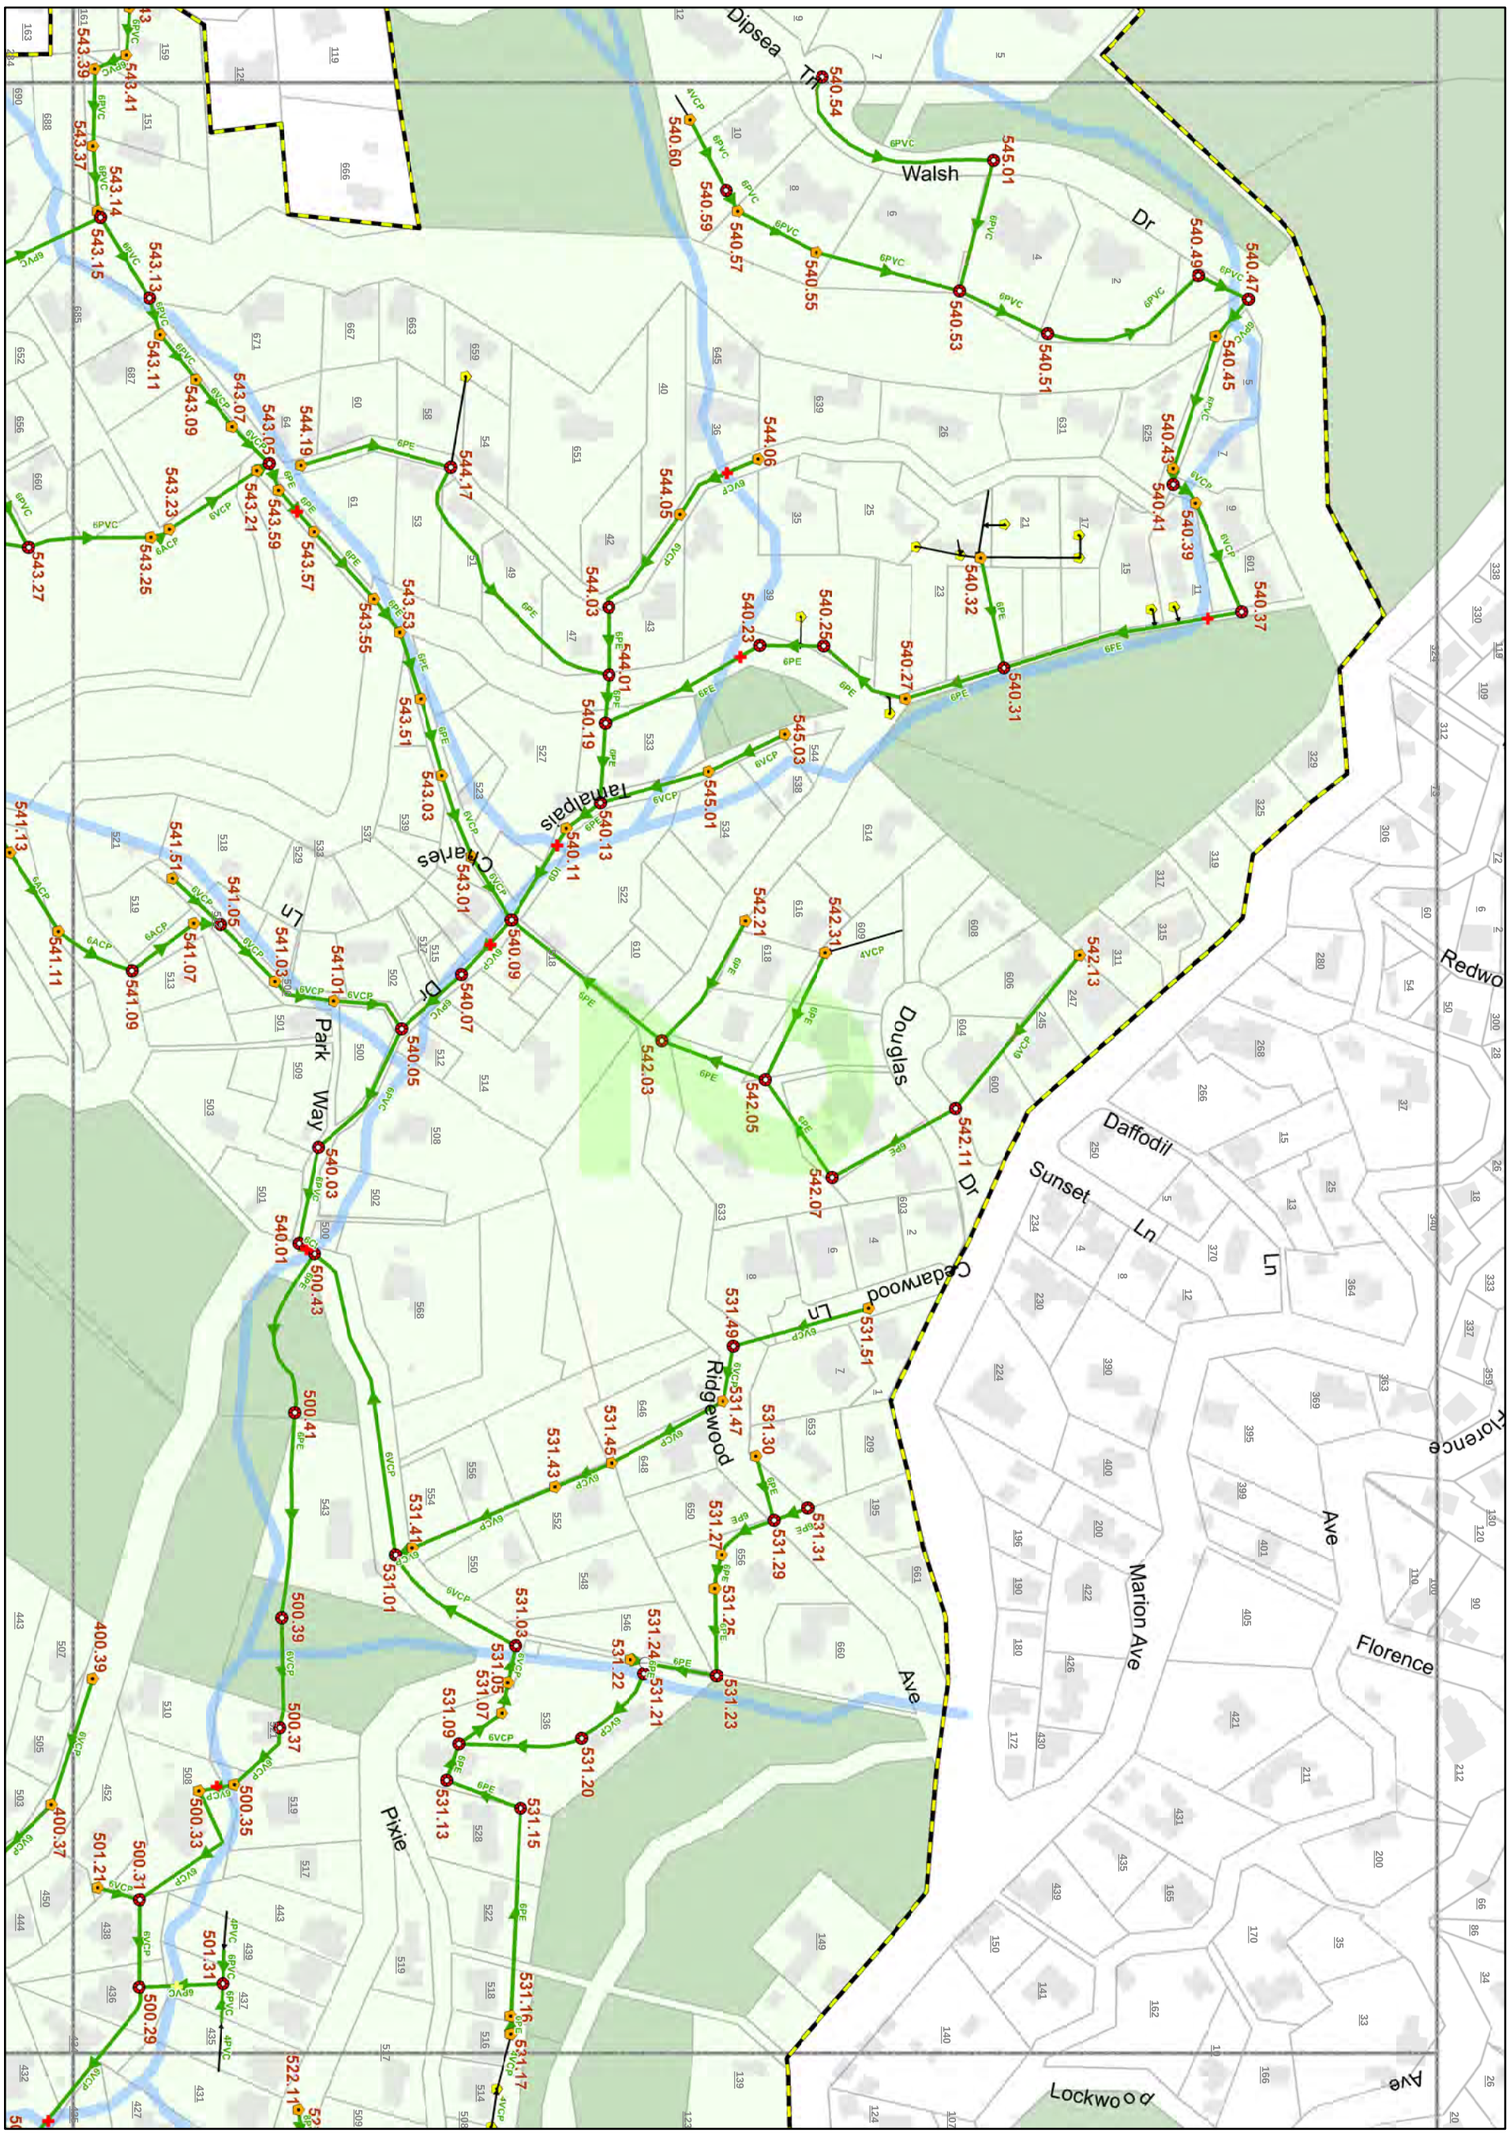

SANITARY SEWER SYSTEM

HOMESTEAD VALLEY SANITARY DISTRICT

MARIN COUNTY, CALIFORNIA

Nute Engineering

Printed Date: 1/19/2015

Legend

Private Creek Crossing
Public Creek Crossing
PL
UNKNOWN
MH
RH
NON_STRUCTURE
Private_Cleanouts
District Sewer Pipes
Private Sewer Pipes

1 inch = 200 feet

2

N W E S

Path: M:\ArcGIS\SSGIS\Homestead\HVSD_Jan2015_MapBook.mxd

Date Saved: 1/16/2015 12:11:25 PM

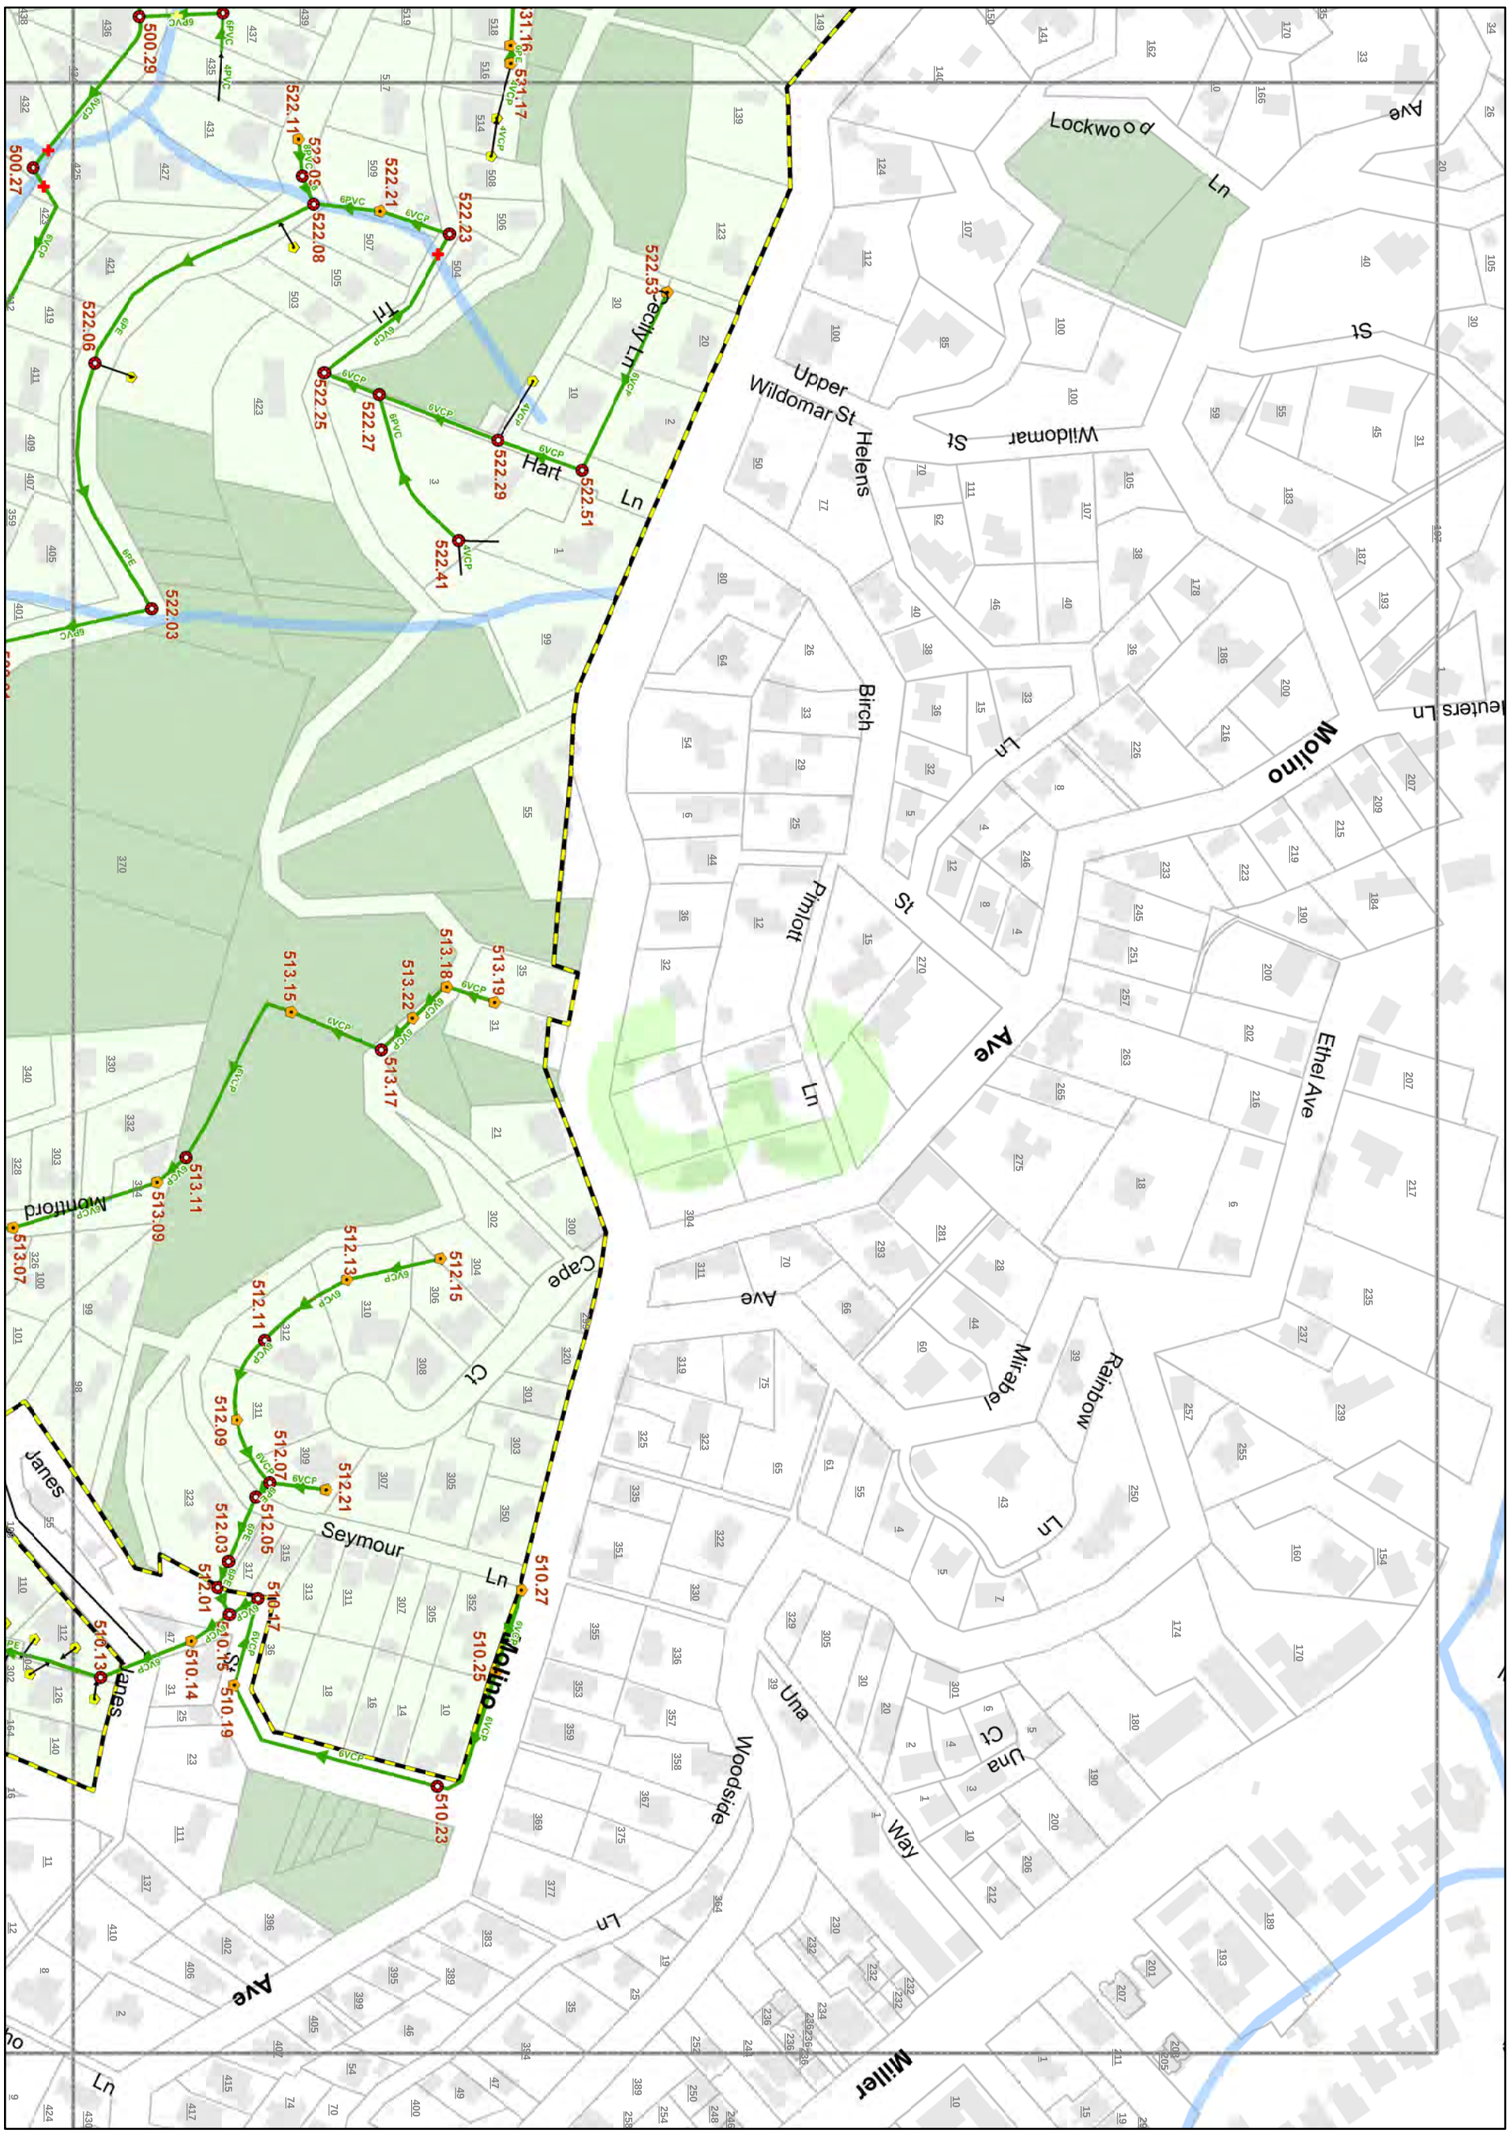

SANITARY SEWER SYSTEM

HOMESTEAD VALLEY SANITARY DISTRICT

MARIN COUNTY, CALIFORNIA

Nute Engineering

Printed Date: 1/19/2015

Legend

Private Creek Crossing
Public Creek Crossing
PL
UNKNOWN
MH
RH
NON_STRUCTURE
Private_Cleanouts
District Sewer Pipes
Private Sewer Pipes

1 inch = 200 feet

3

N W E S

Path: M:\ArcGIS\SSGIS\Homestead\HVSD_Jan2015_MapBook.mxd

Date Saved: 1/16/2015 12:11:25 PM

Printed
Date: 1/19/2015

Nute Engineering

SANITARY SEWER SYSTEM

HOMESTEAD VALLEY SANITARY DISTRICT

MARIN COUNTY, CALIFORNIA

Legend
Private Creek Crossing
Public Creek Crossing
PL
UNKNOWN
MH
NON STRUCTURE
Private_Cleanouts
District Sewer Pipes
Private Sewer Pipes

1 inch = 200 feet

4

N
W E
S

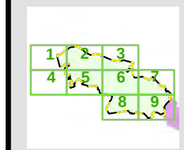

5

1 inch = 200 feet

Legend

- Private Creek Crossing
- Public Creek Crossing
- PL
- UNKNOWN
- MH
- RH
- NON STRUCTURE
- Private_Cleanouts
- District Sewer Pipes
- Private Sewer Pipes

SANITARY SEWER SYSTEM

HOMESTEAD VALLEY SANITARY DISTRICT

MARIN COUNTY, CALIFORNIA

Nute Engineering

Printed

Date: 1/19/2015

Path: M:\ArcGIS\SSGIS\Homestead\HVSD_Jan2015_MapBook.mxd

Date Saved: 1/16/2015 12:11:25 PM

Path: M:\ArcGIS\SSGIS\Homestead\HVSD_Jan2015_MapBook.mxd

Date Saved: 1/16/2015 12:11:25 PM

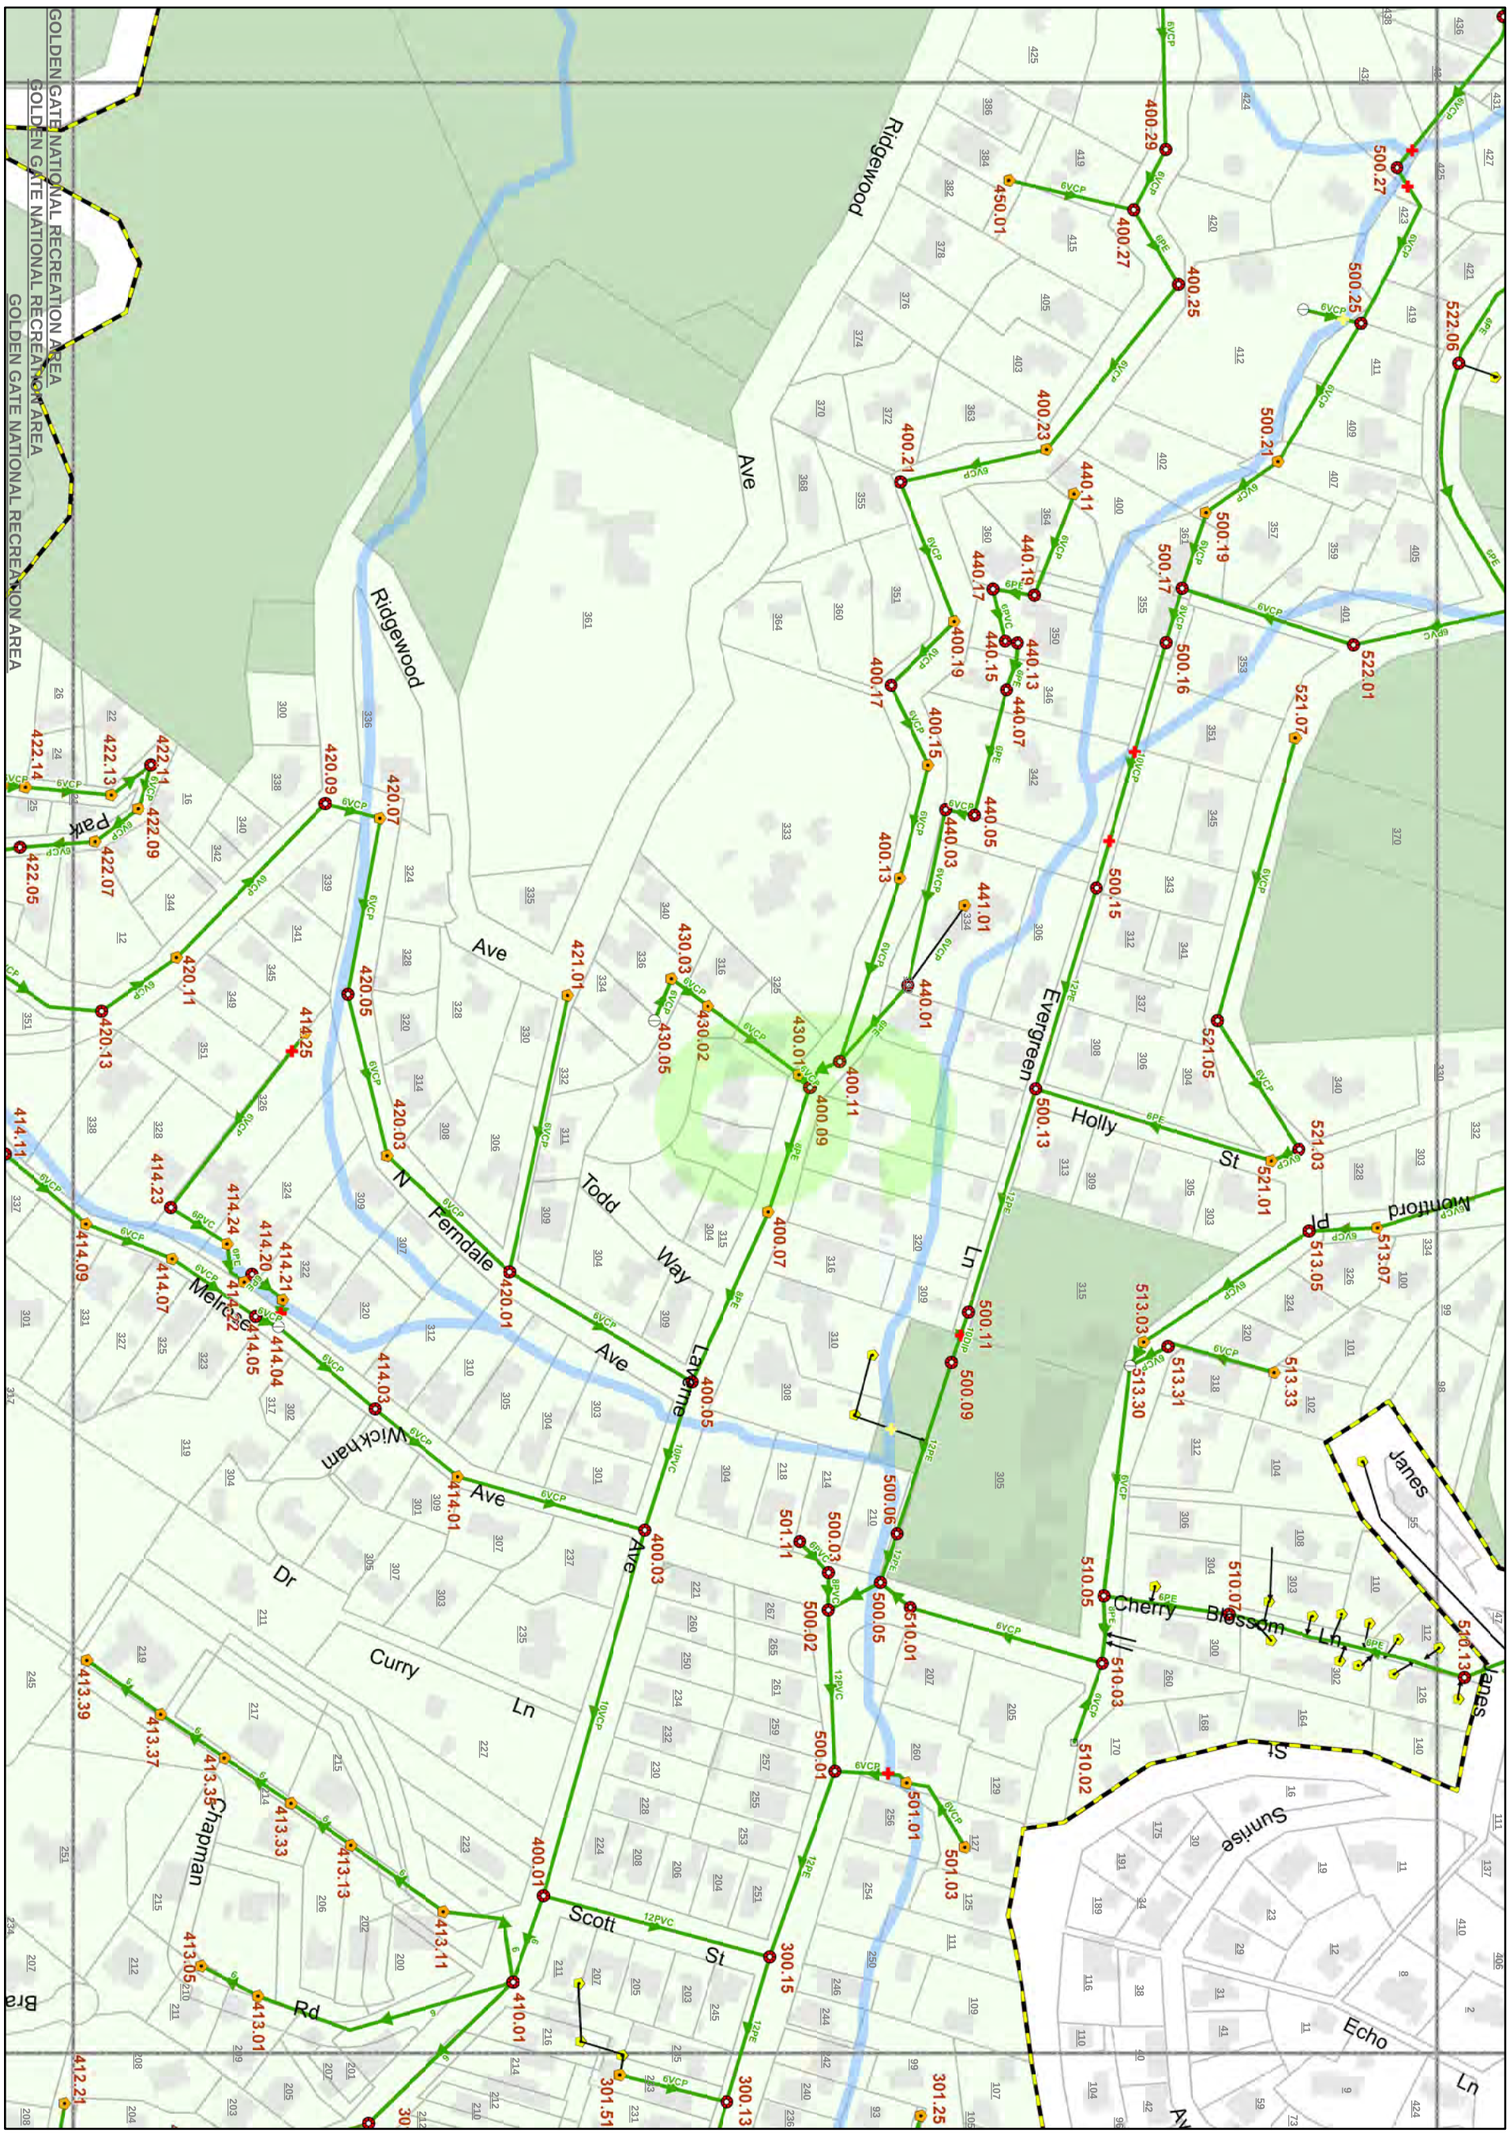

SANITARY SEWER SYSTEM

HOMESTEAD VALLEY SANITARY DISTRICT

MARIN COUNTY, CALIFORNIA

Nute Engineering

Printed Date: 1/19/2015

Legend

Private Creek Crossing
Public Creek Crossing
PL
UNKNOWN
MH
RH
NON STRUCTURE
Private_Cleanouts
District Sewer Pipes
Private Sewer Pipes

1 inch = 200 feet

6

N
W
E
S

Path: M:\ArcGIS\SSGIS\Homestead\HVSD_Jan2015_MapBook.mxd

Date Saved: 1/16/2015 12:11:25 PM

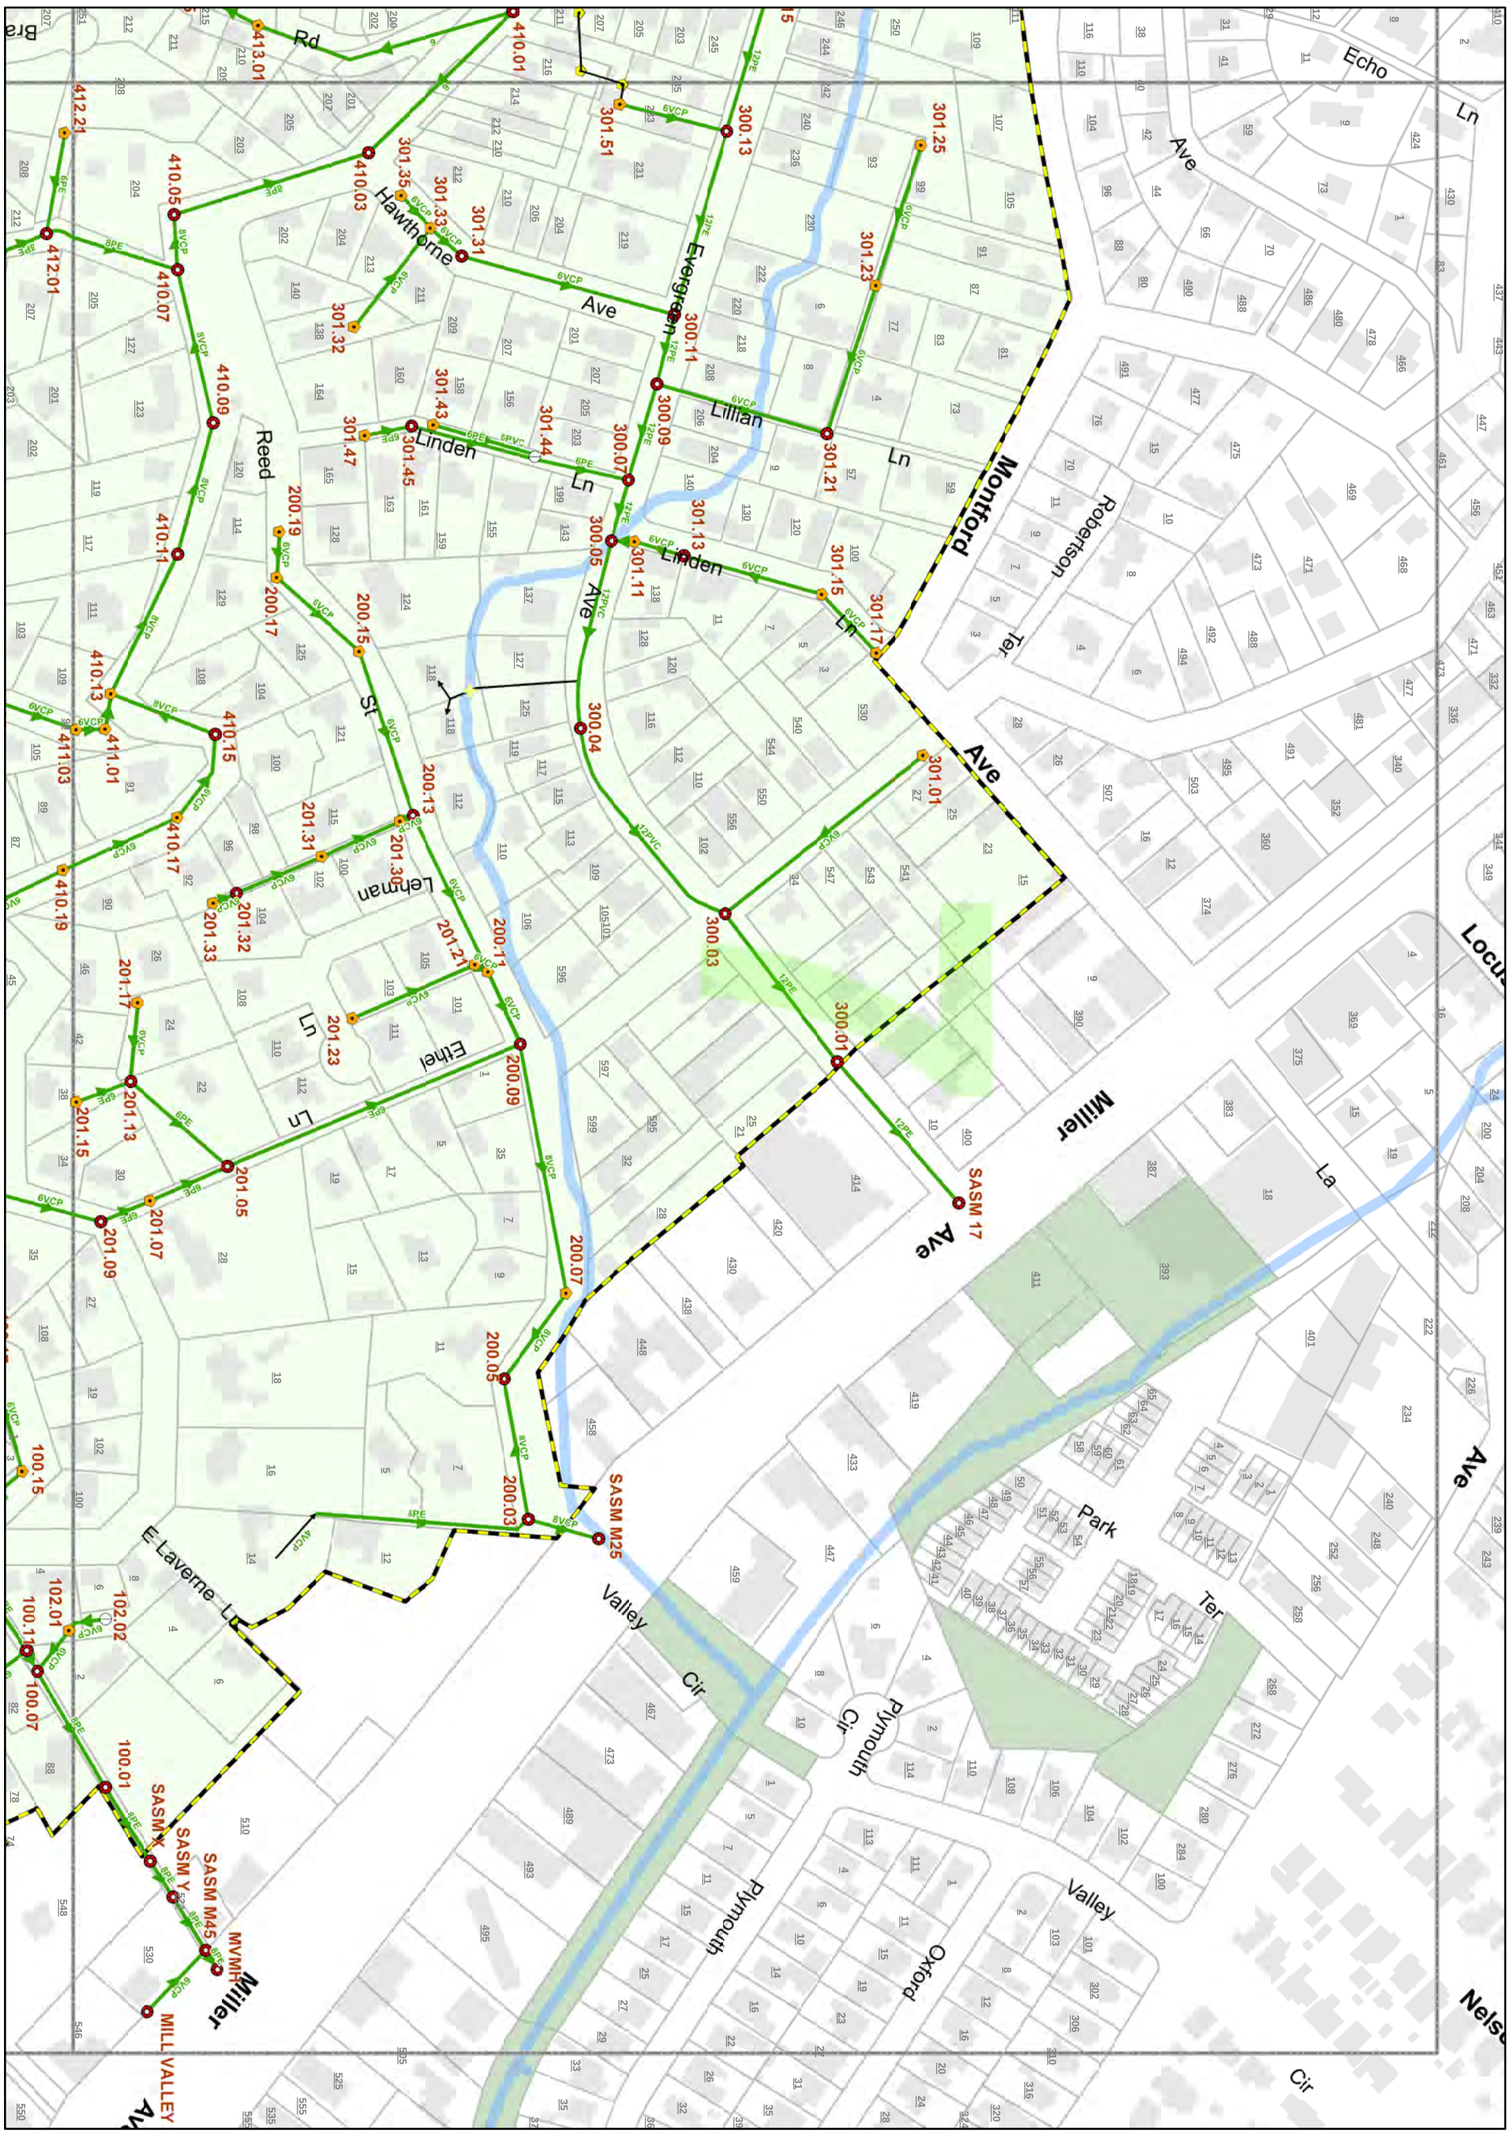

SANITARY SEWER SYSTEM

HOMESTEAD VALLEY SANITARY DISTRICT

MARIN COUNTY, CALIFORNIA

Nute Engineering

Printed Date: 1/19/2015

Legend: Private Creek Crossing; Public Creek Crossing; PL; UNKNOWN; MH; RH; NON STRUCTURE; Private_Cleanouts; District Sewer Pipes; Private Sewer Pipes

1 inch = 200 feet

7

N W E S

Path: M:\ArcGIS\SSGIS\Homestead\HVSD_Jan2015_MapBook.mxd

Date Saved: 1/16/2015 12:11:25 PM

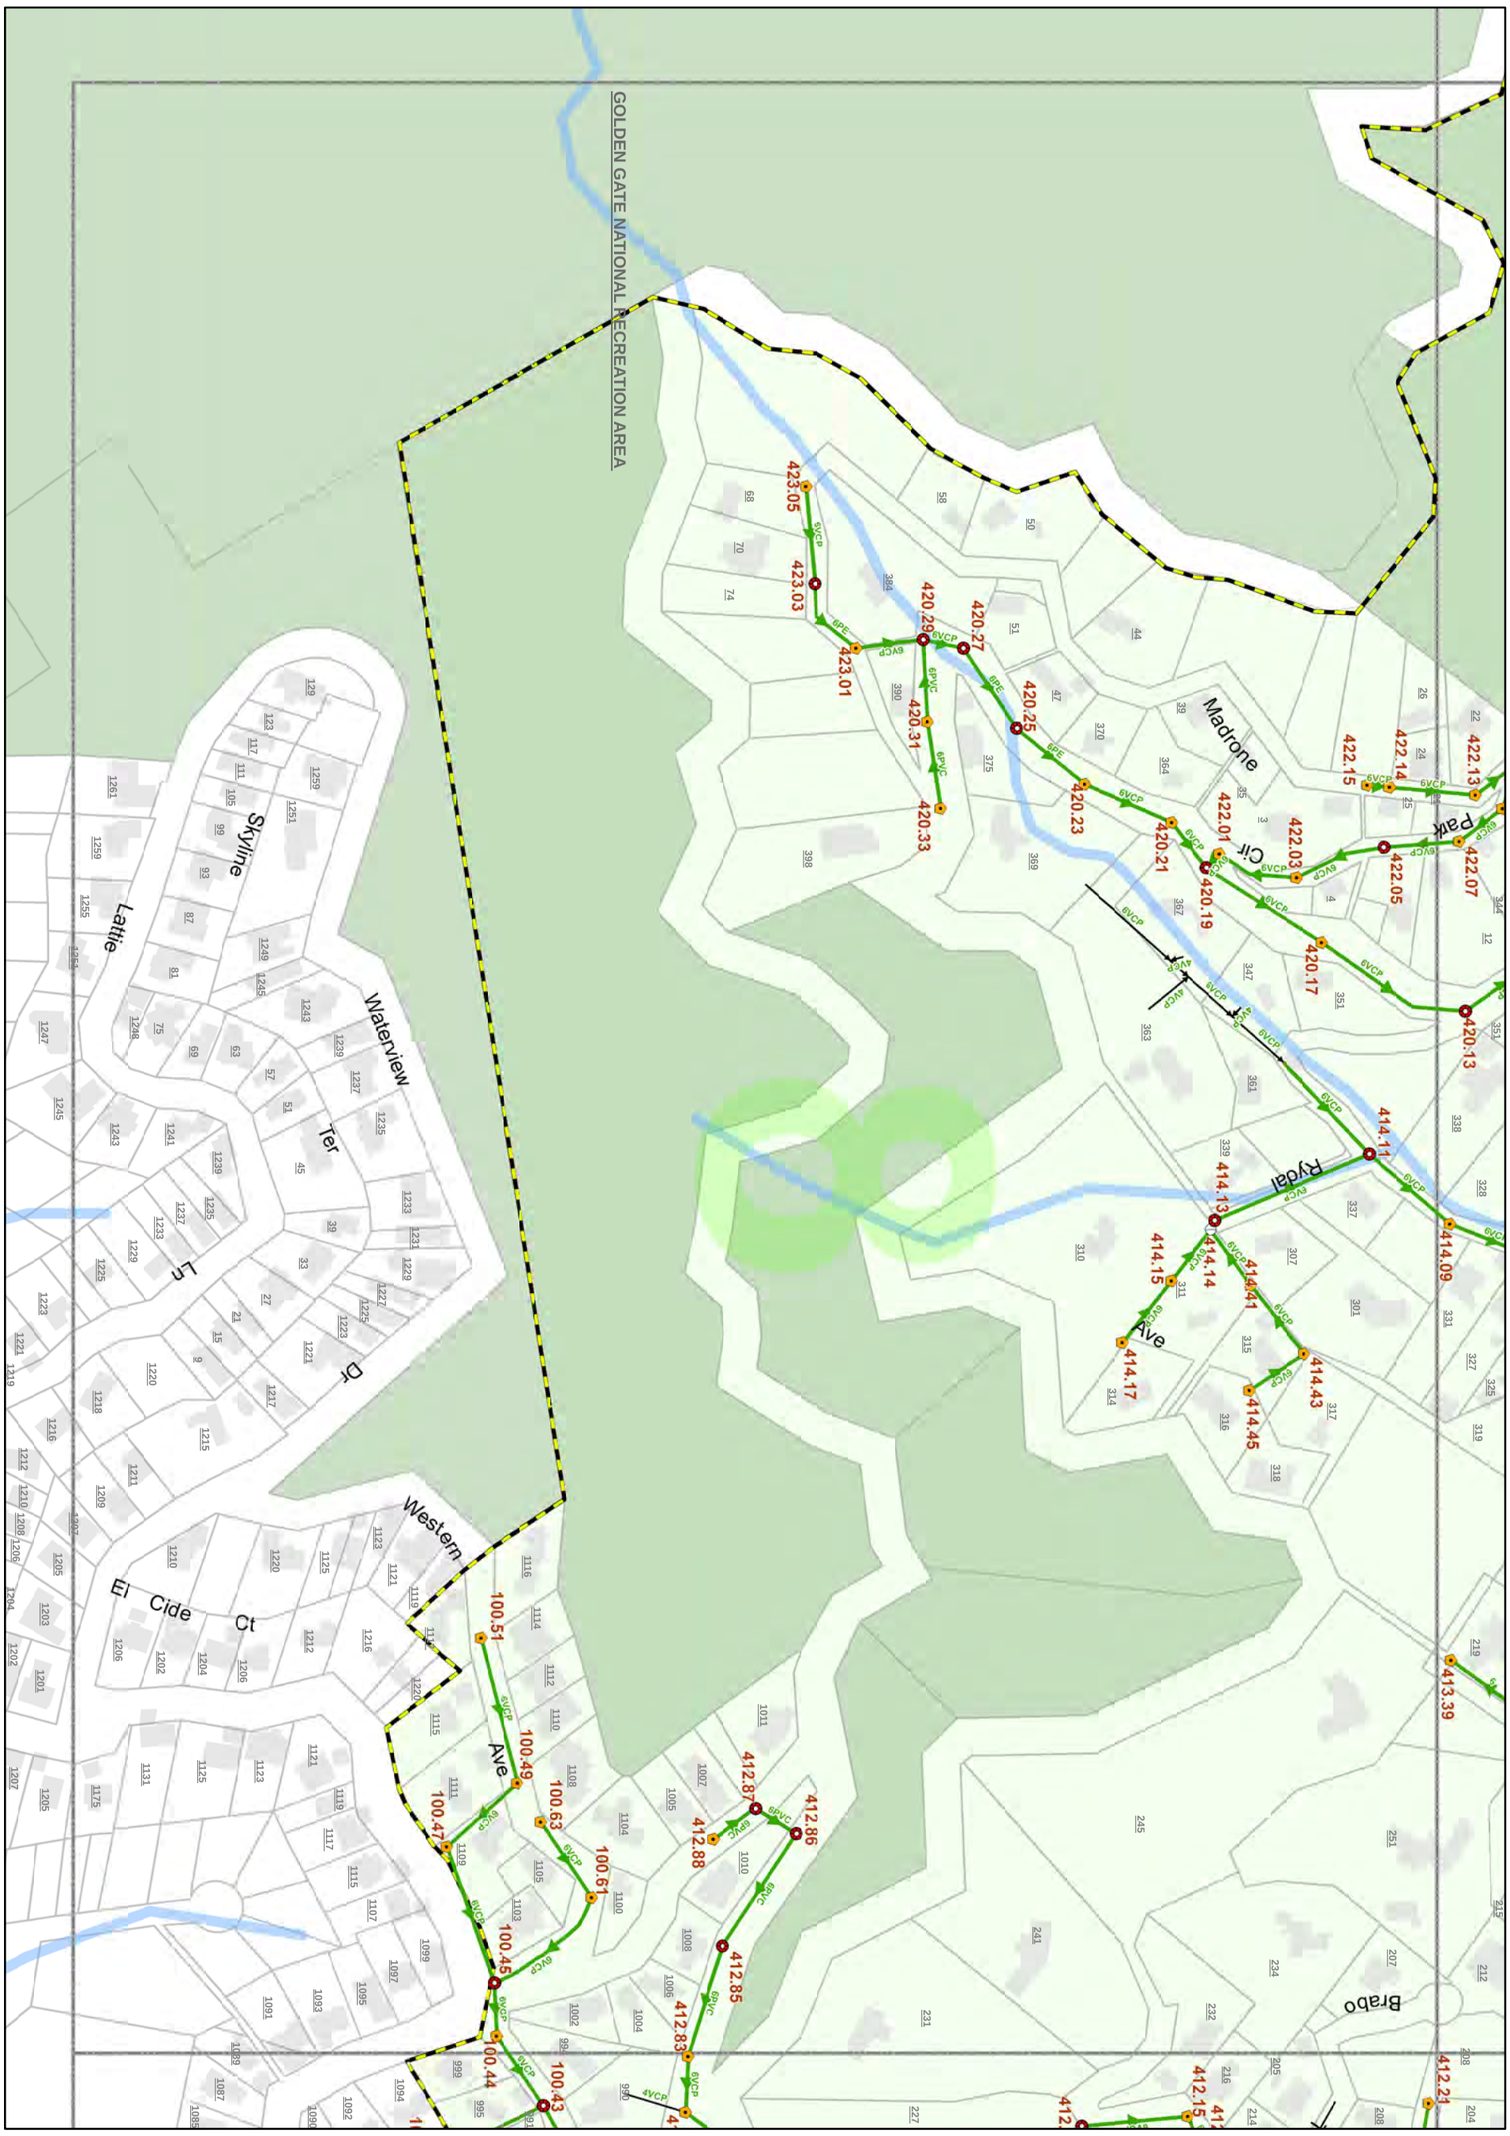

SANITARY SEWER SYSTEM

HOMESTEAD VALLEY SANITARY DISTRICT

MARIN COUNTY, CALIFORNIA

Nute Engineering

Printed Date: 1/19/2015

Legend: Private Creek Crossing; Public Creek Crossing; PL; UNKNOWN; MH; RH; NON STRUCTURE; District Sewer Pipes; Private Sewer Pipes

1 inch = 200 feet

8

N W E S

Path: M:\ArcGIS\SSGIS\Homestead\HVSD_Jan2015_MapBook.mxd

Date Saved: 1/16/2015 12:11:25 PM

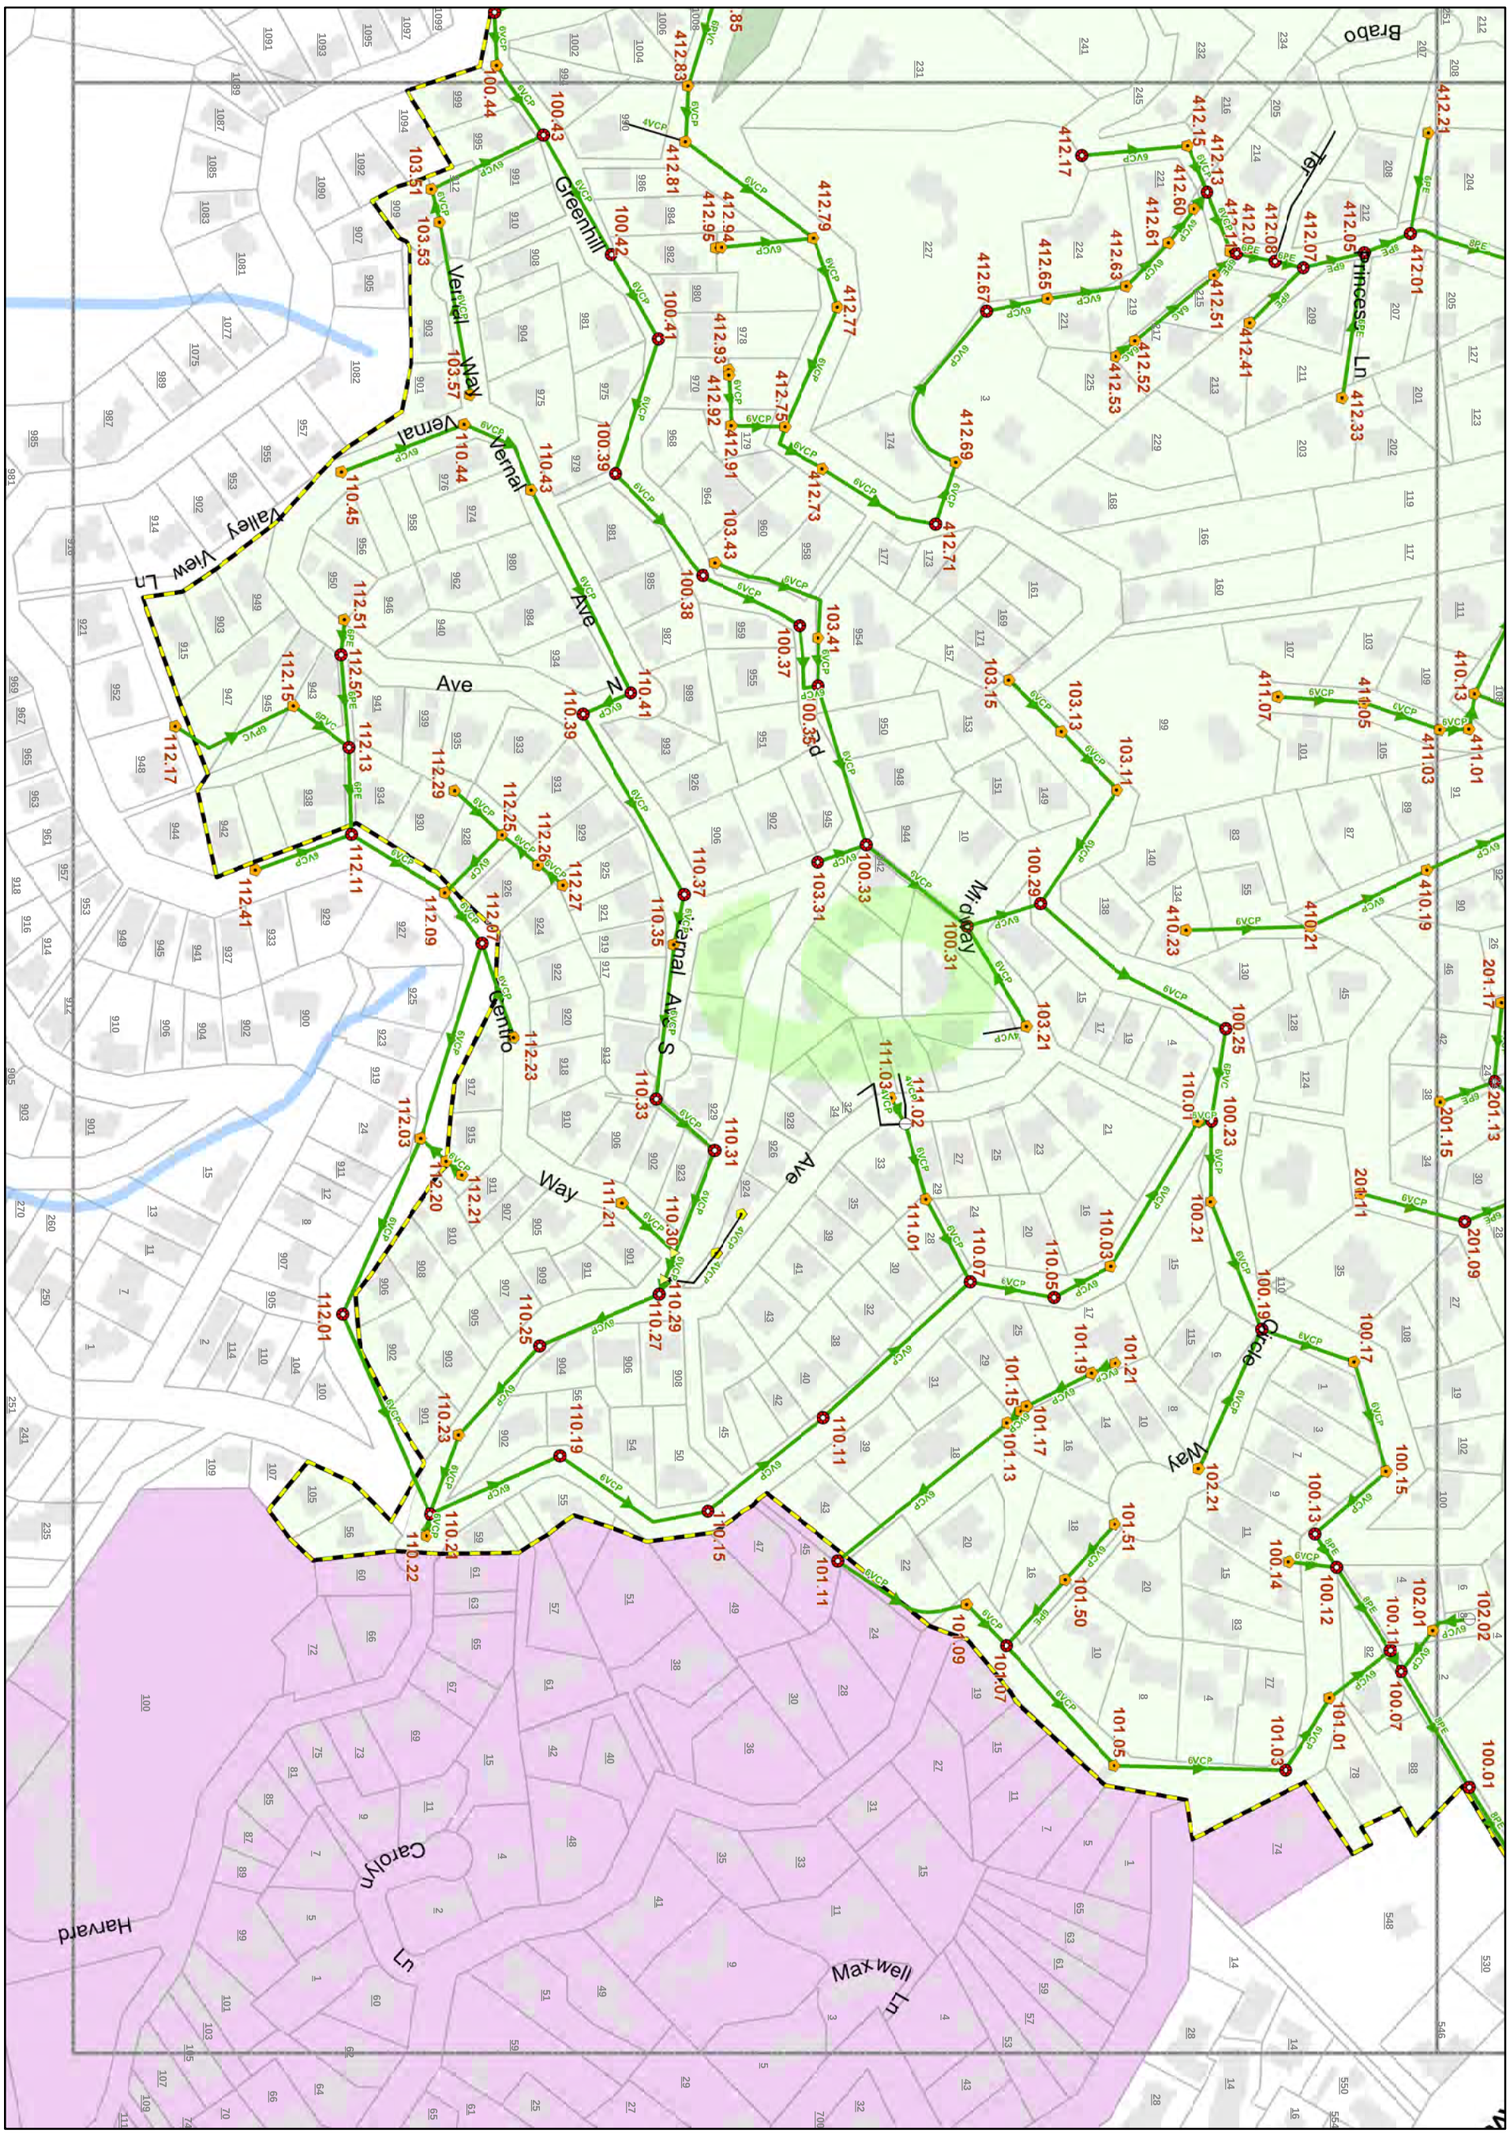

SANITARY SEWER SYSTEM

HOMESTEAD VALLEY SANITARY DISTRICT

MARIN COUNTY, CALIFORNIA

Nute Engineering

Printed Date: 1/19/2015

Legend: Private Creek Crossing; Public Creek Crossing; PL; UNKNOWN; MH; RH; NON STRUCTURE; Private_Cleanouts; District Sewer Pipes; Private Sewer Pipes

1 inch = 200 feet

6

N W E S

Path: M:\ArcGIS\SSGIS\Homestead\HVSD_Jan2015_KeyMap.mxd

Date Saved: 1/16/2015 12:31:31 PM

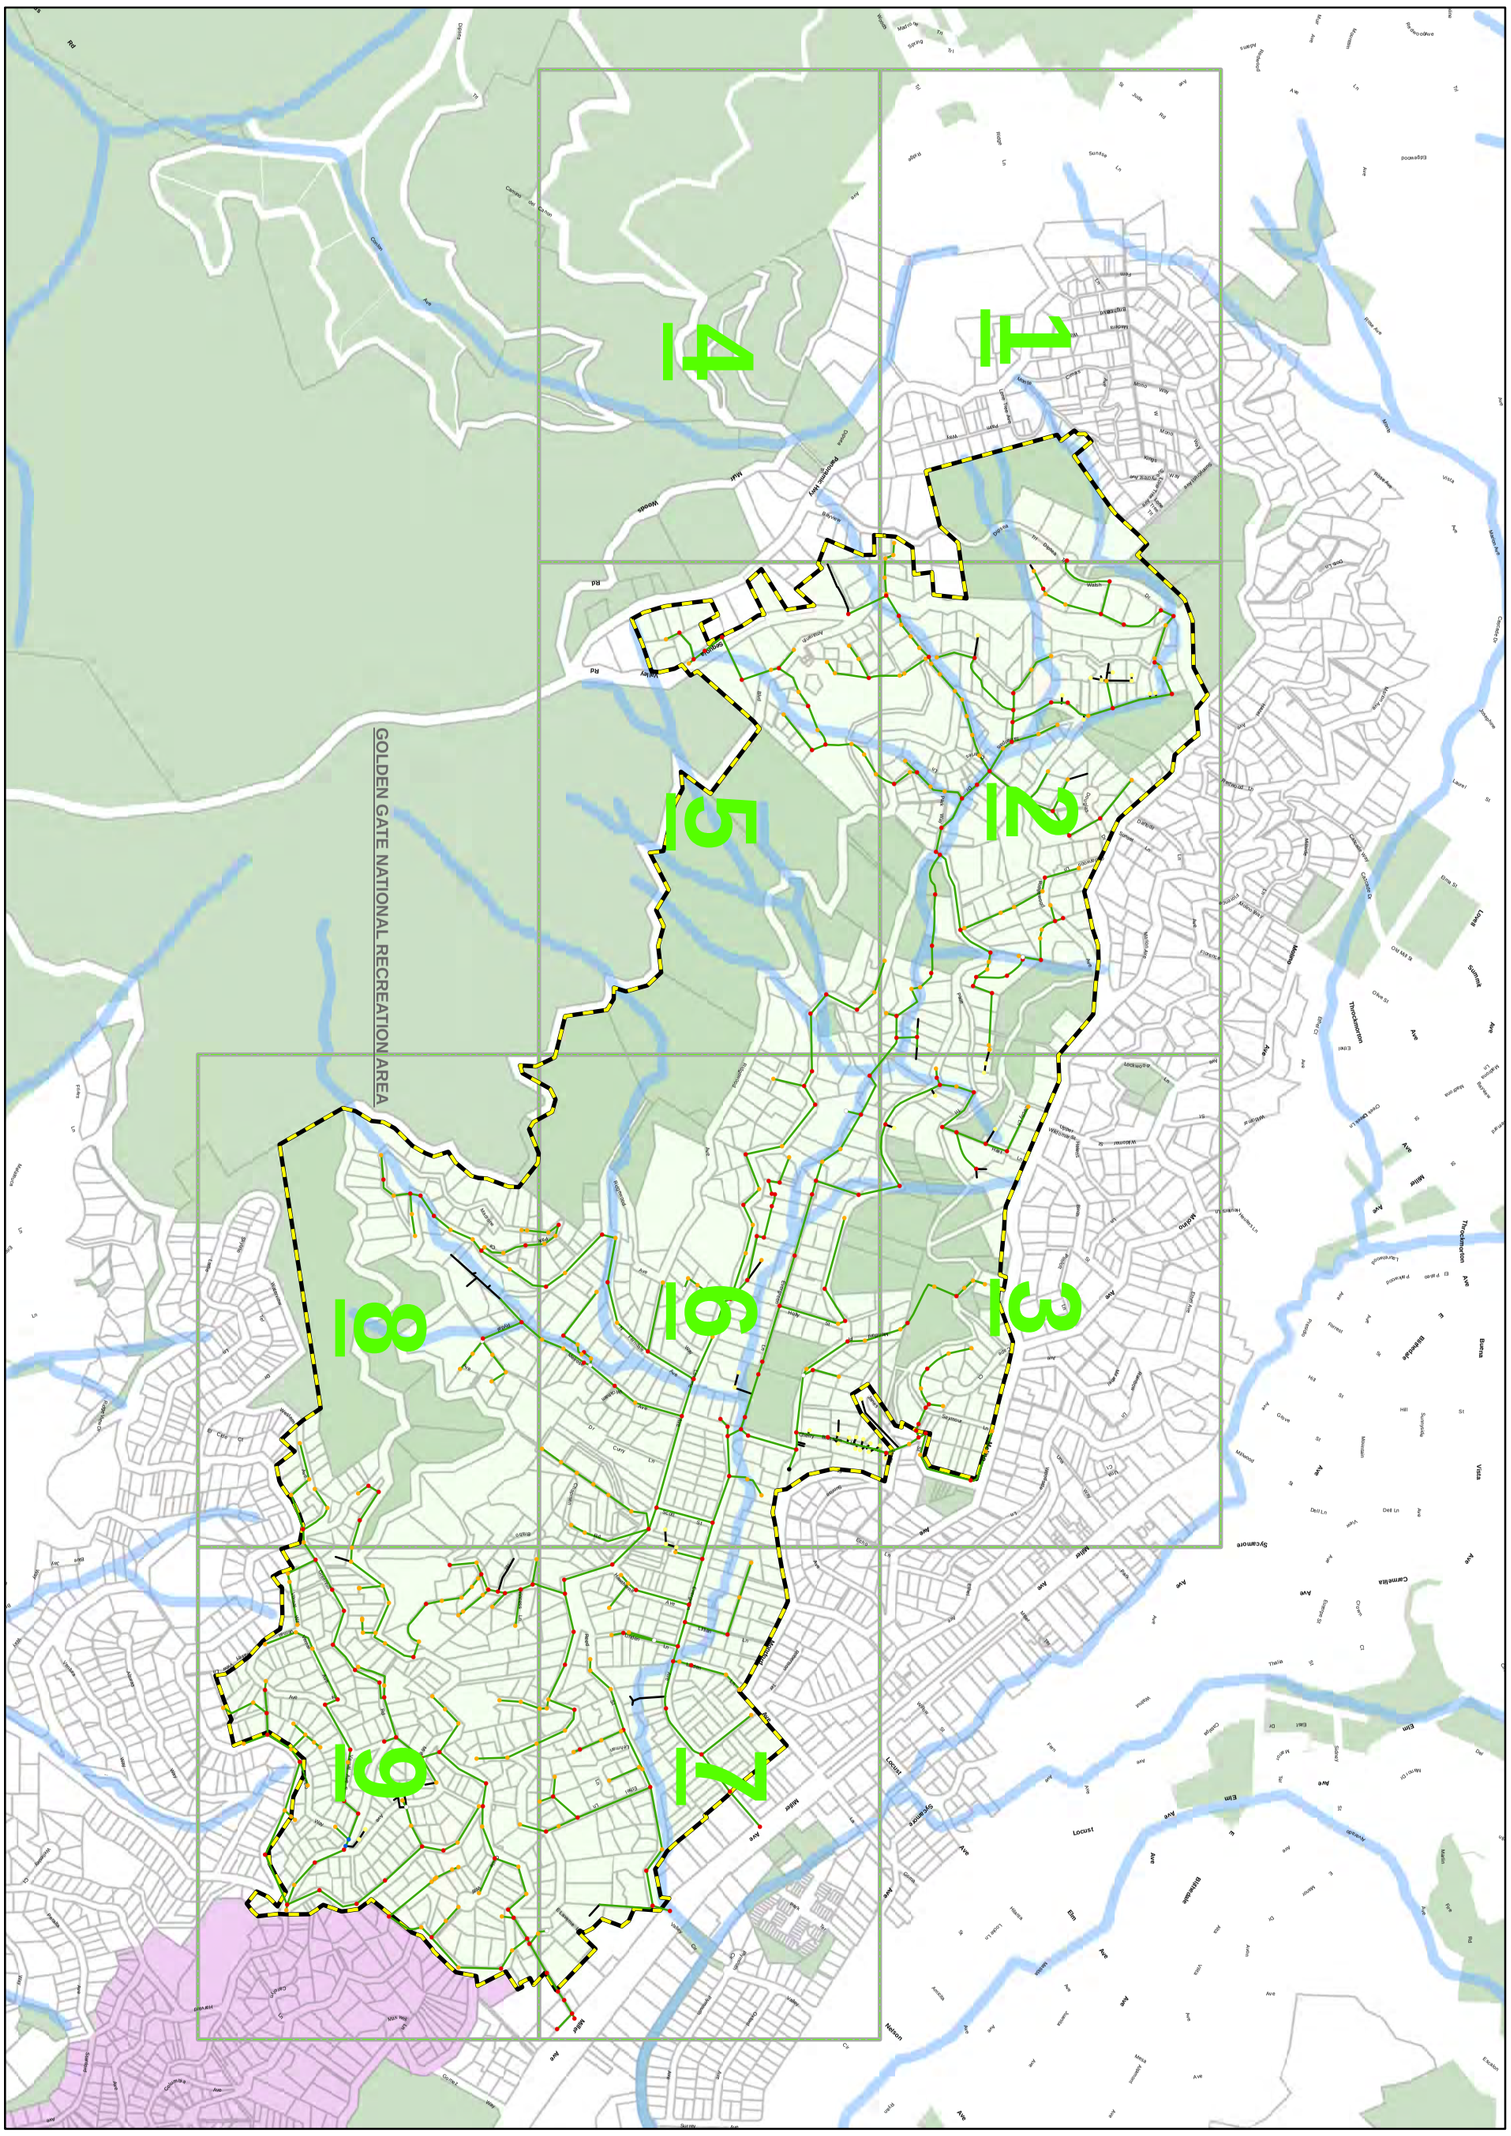

SANITARY SEWER SYSTEM

HOMESTEAD VALLEY SANITARY DISTRICT

MARIN COUNTY, CALIFORNIA

Nute Engineering

Printed Date: 1/16/2015

Legend

- PL
- UNKNOWN
- MH
- NON STRUCTURE
- Private CO
- District Sewer Pipes
- Private Sewer Pipes

1 inch = 800 feet

KEYMAP

1 2 3
4 5 6 7
8 9

N W E S